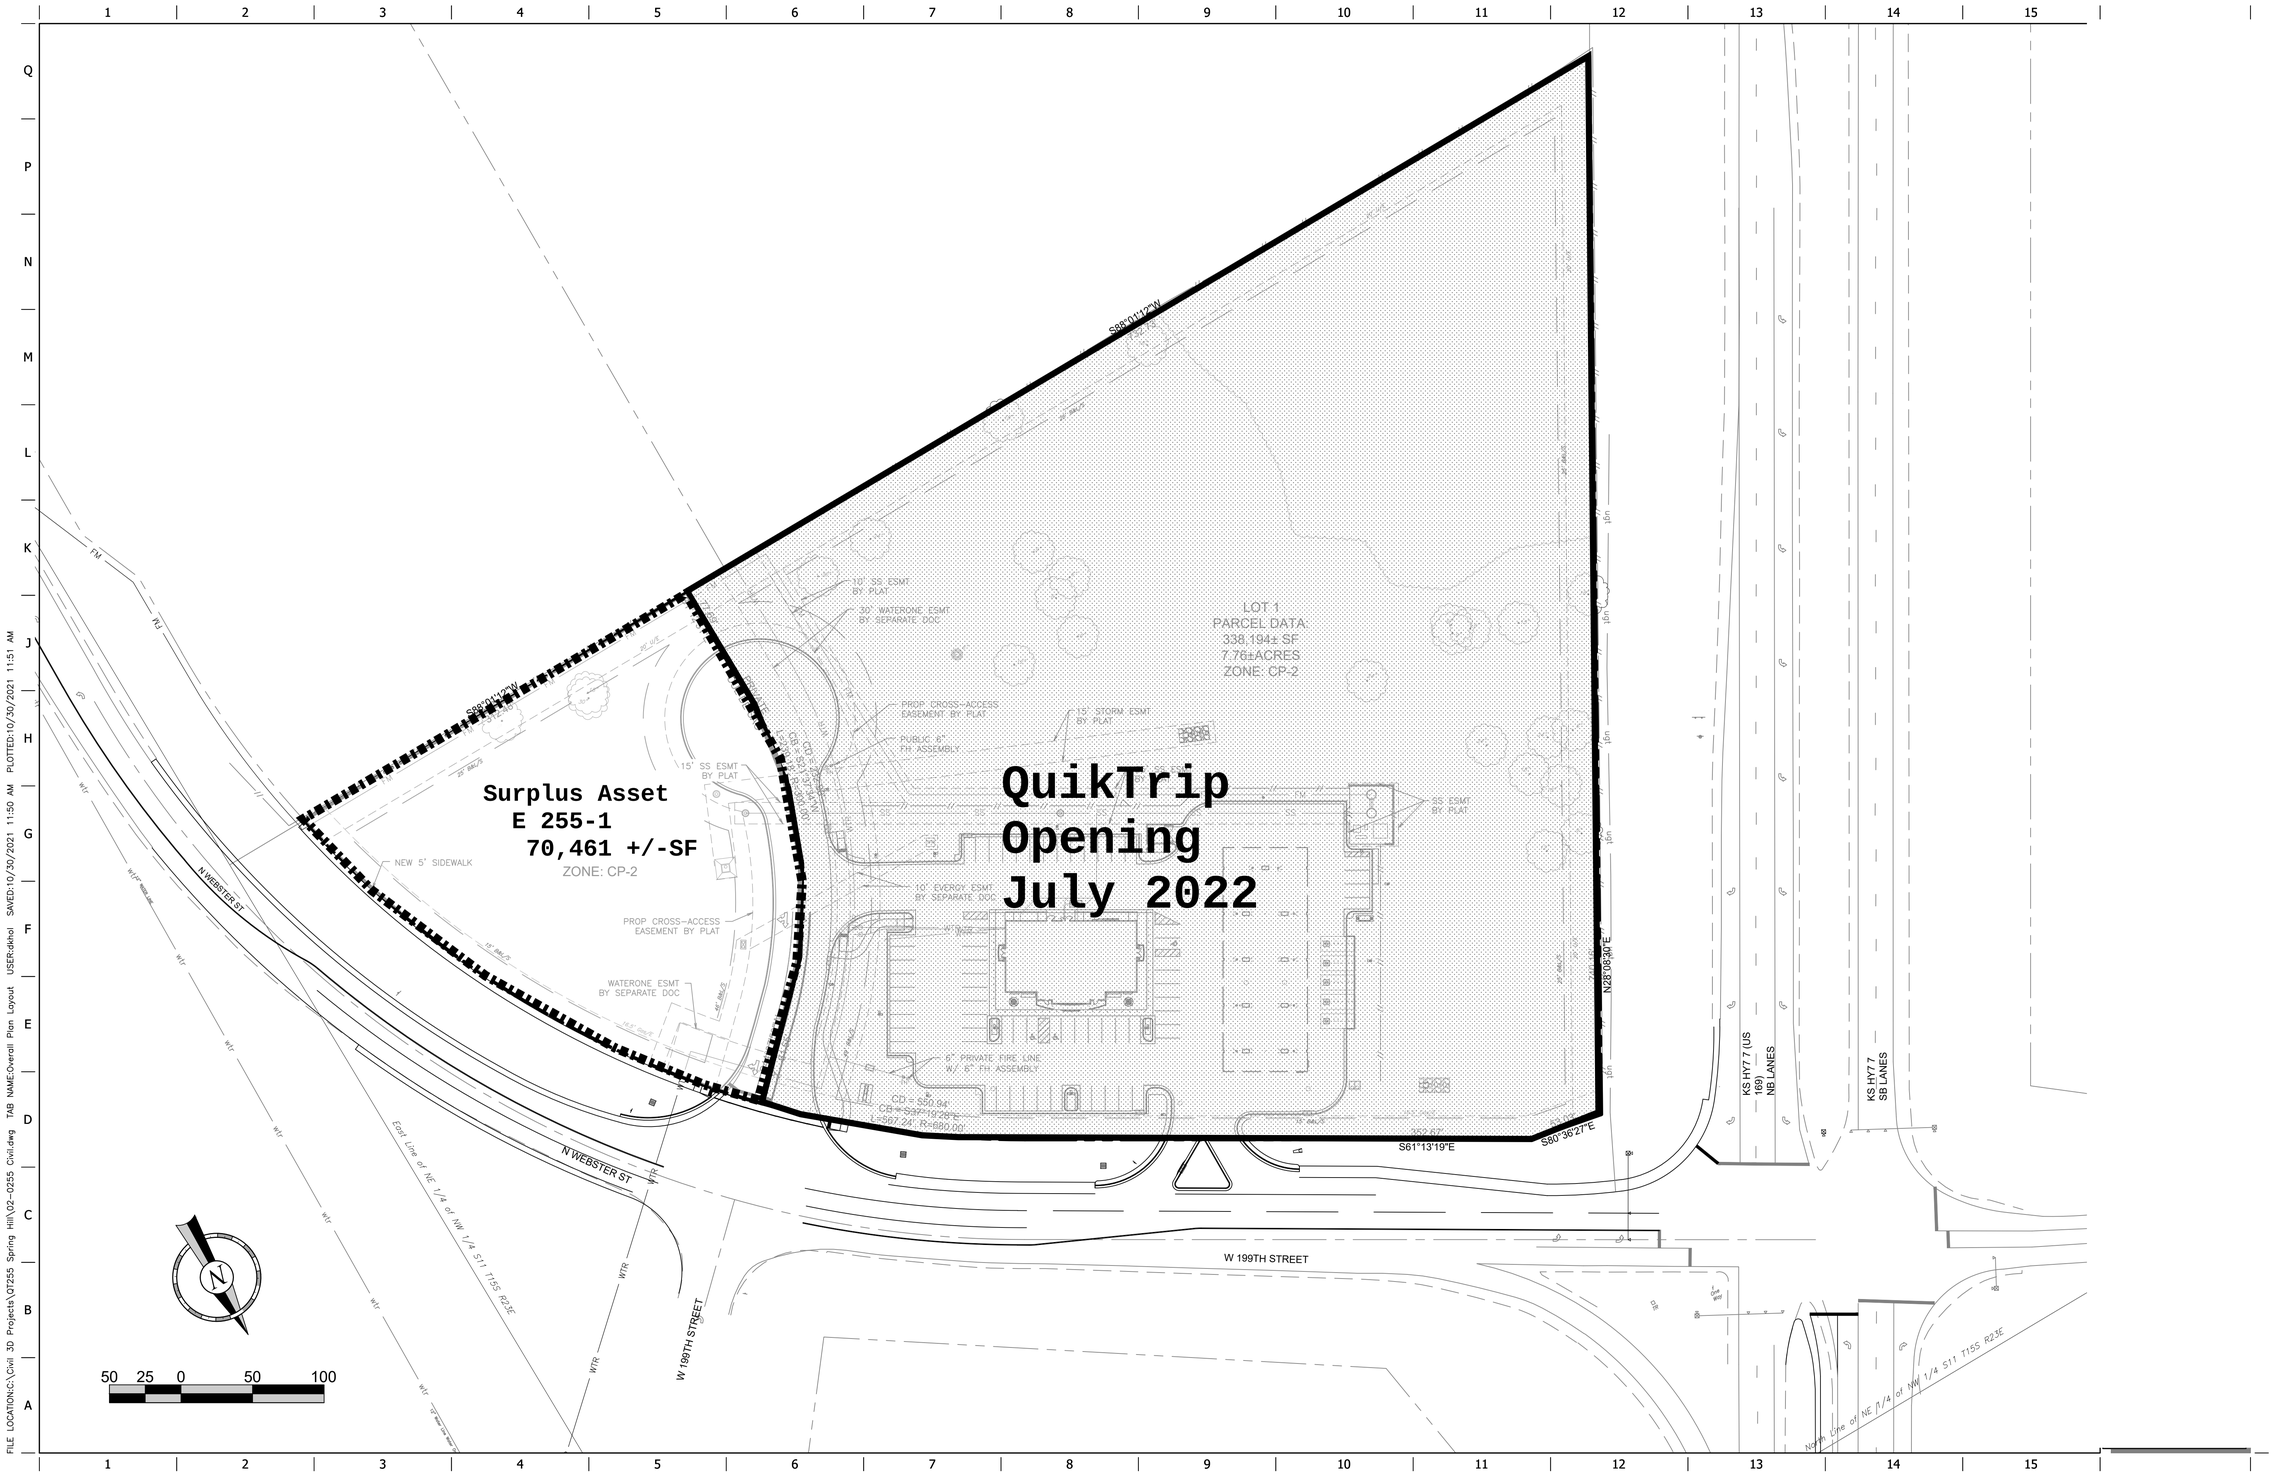

FILE LOCATION:C:\Civil 3D Projects\QT255 Spring Hill\02-0255 Civil.dwg TAB NAME:Overall Plan Layout USER:dkhol SAVED:10/30/2021 11:50 AM PLOTTED:10/30/2021 11:51 AM