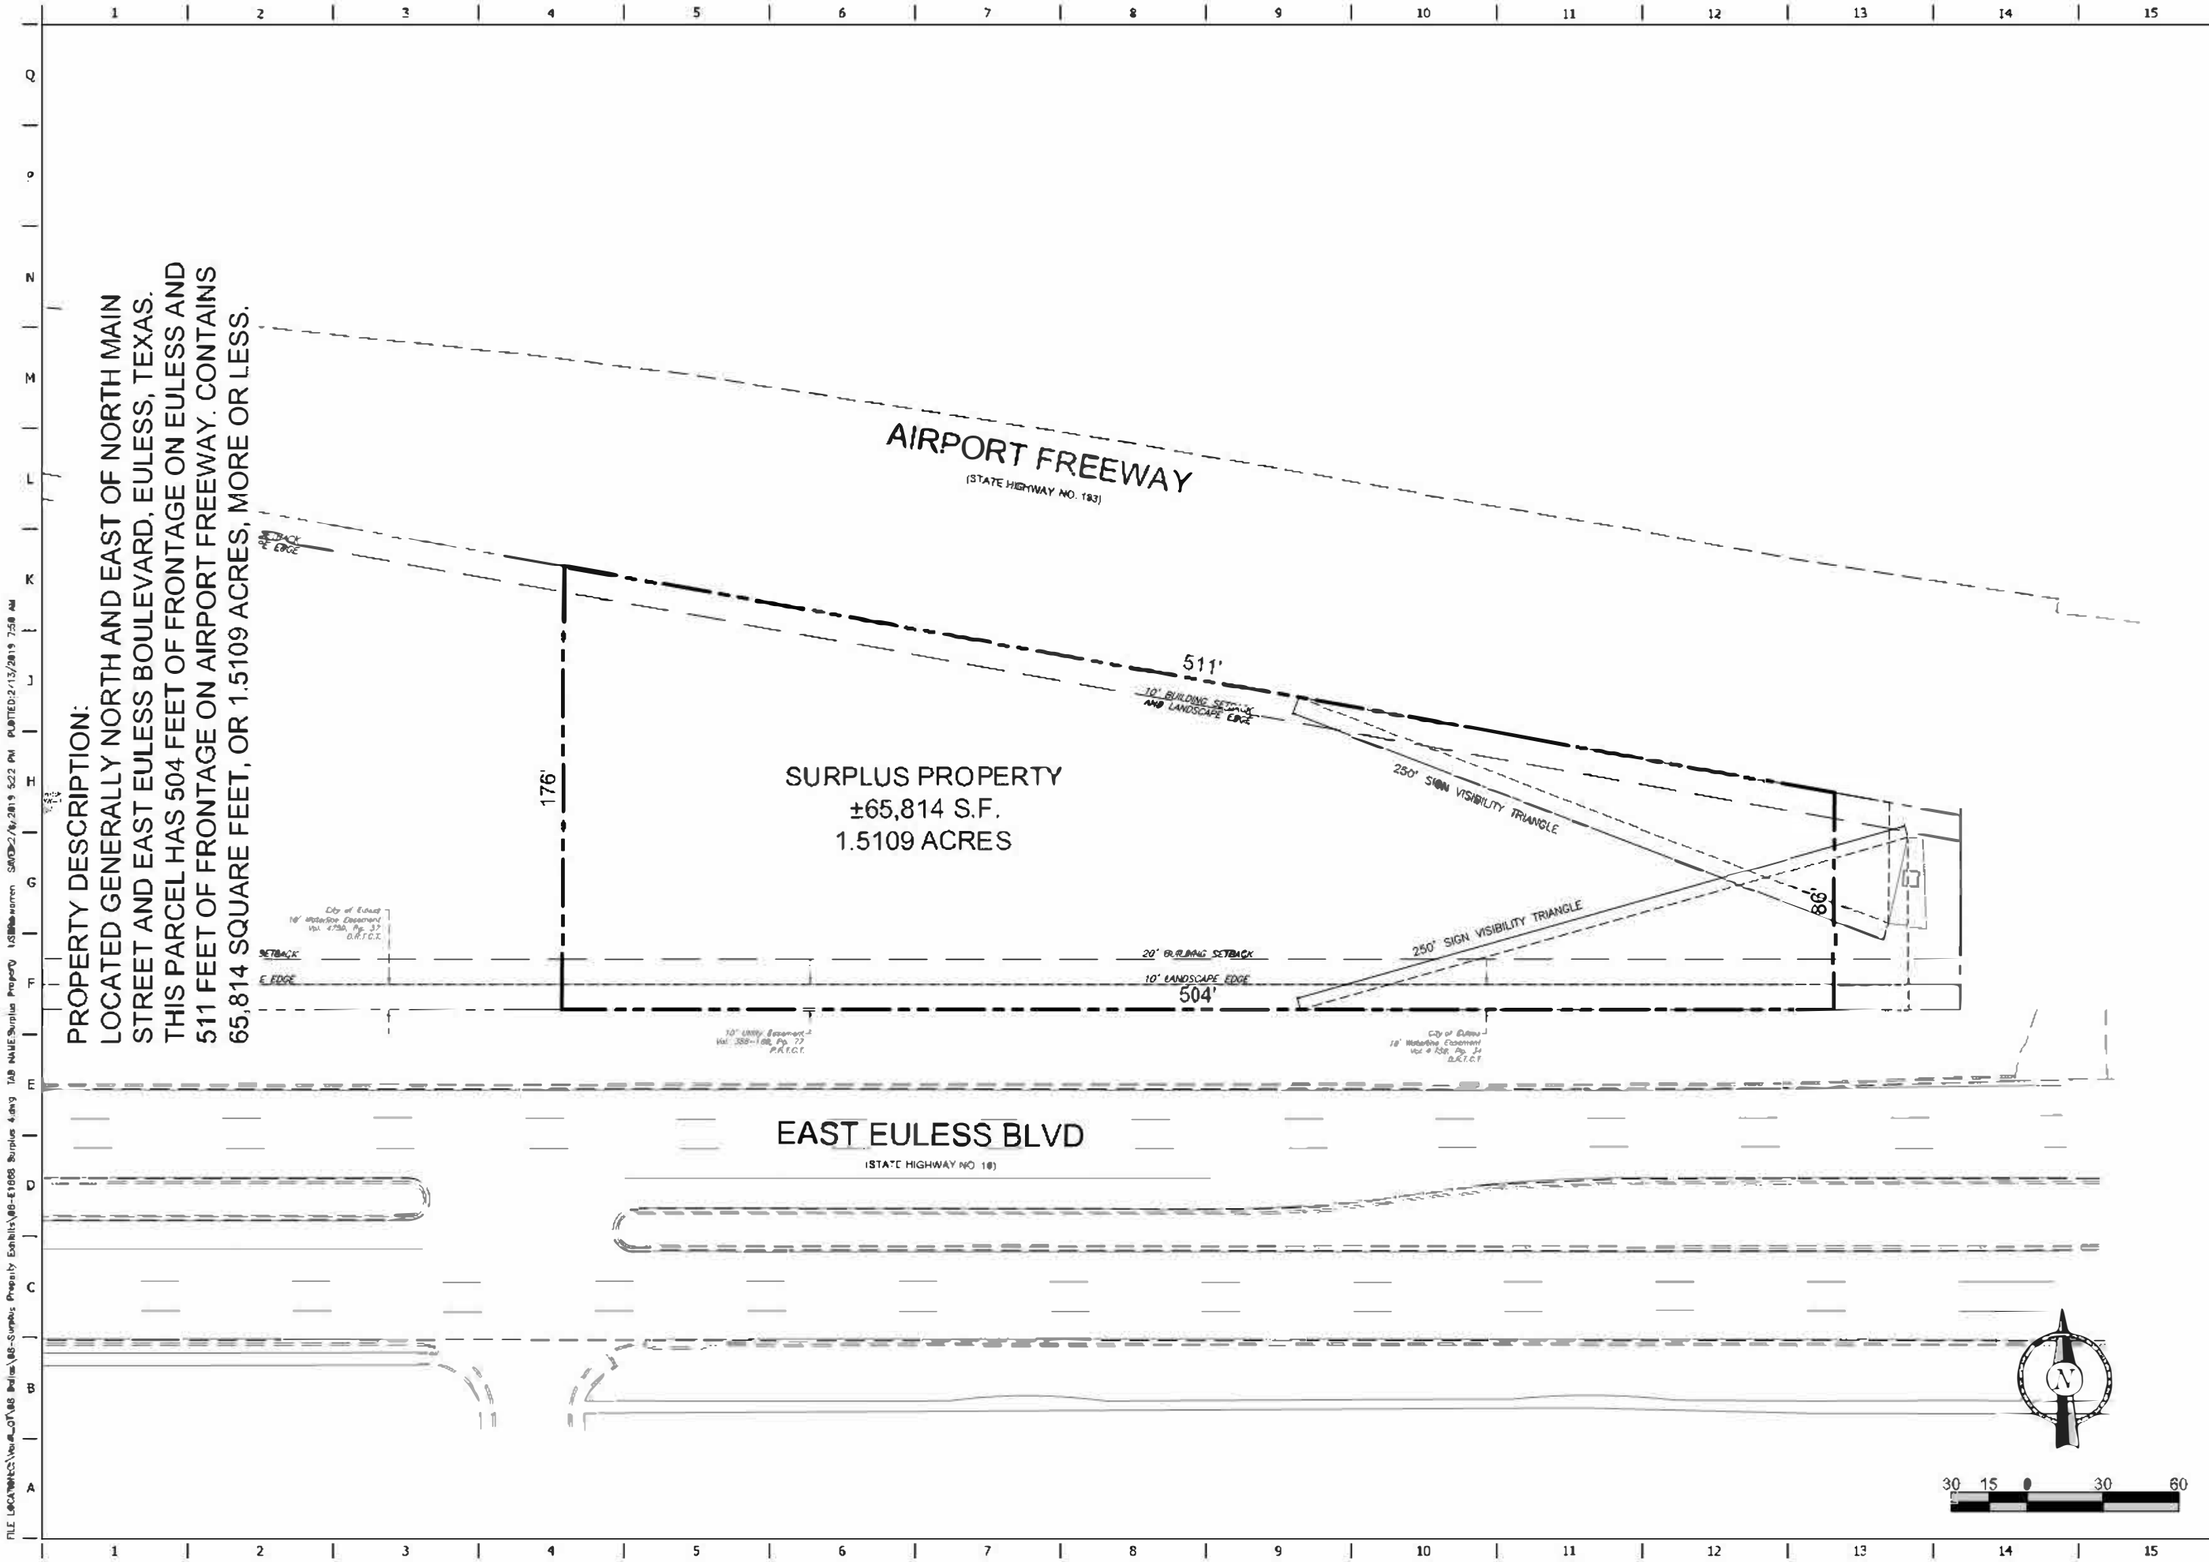

PROJECT NO.:######

QuikTrip No. E1868-4

NORTH MAIN STREET & EAST EULESS BOULEVARD
EULESS, TX

QT

PROTOTYPE: F-74 (2/01/13)
DIVISION:
VERSION:
DESIGNED BY:
DRAWN BY:
REVIEWED BY:

REV	DATE	DESCRIPTION

ORIGINAL ISSUE DATE:

SHEET TITLE:
SURPLUS PROPERTY

SHEET NUMBER:
2