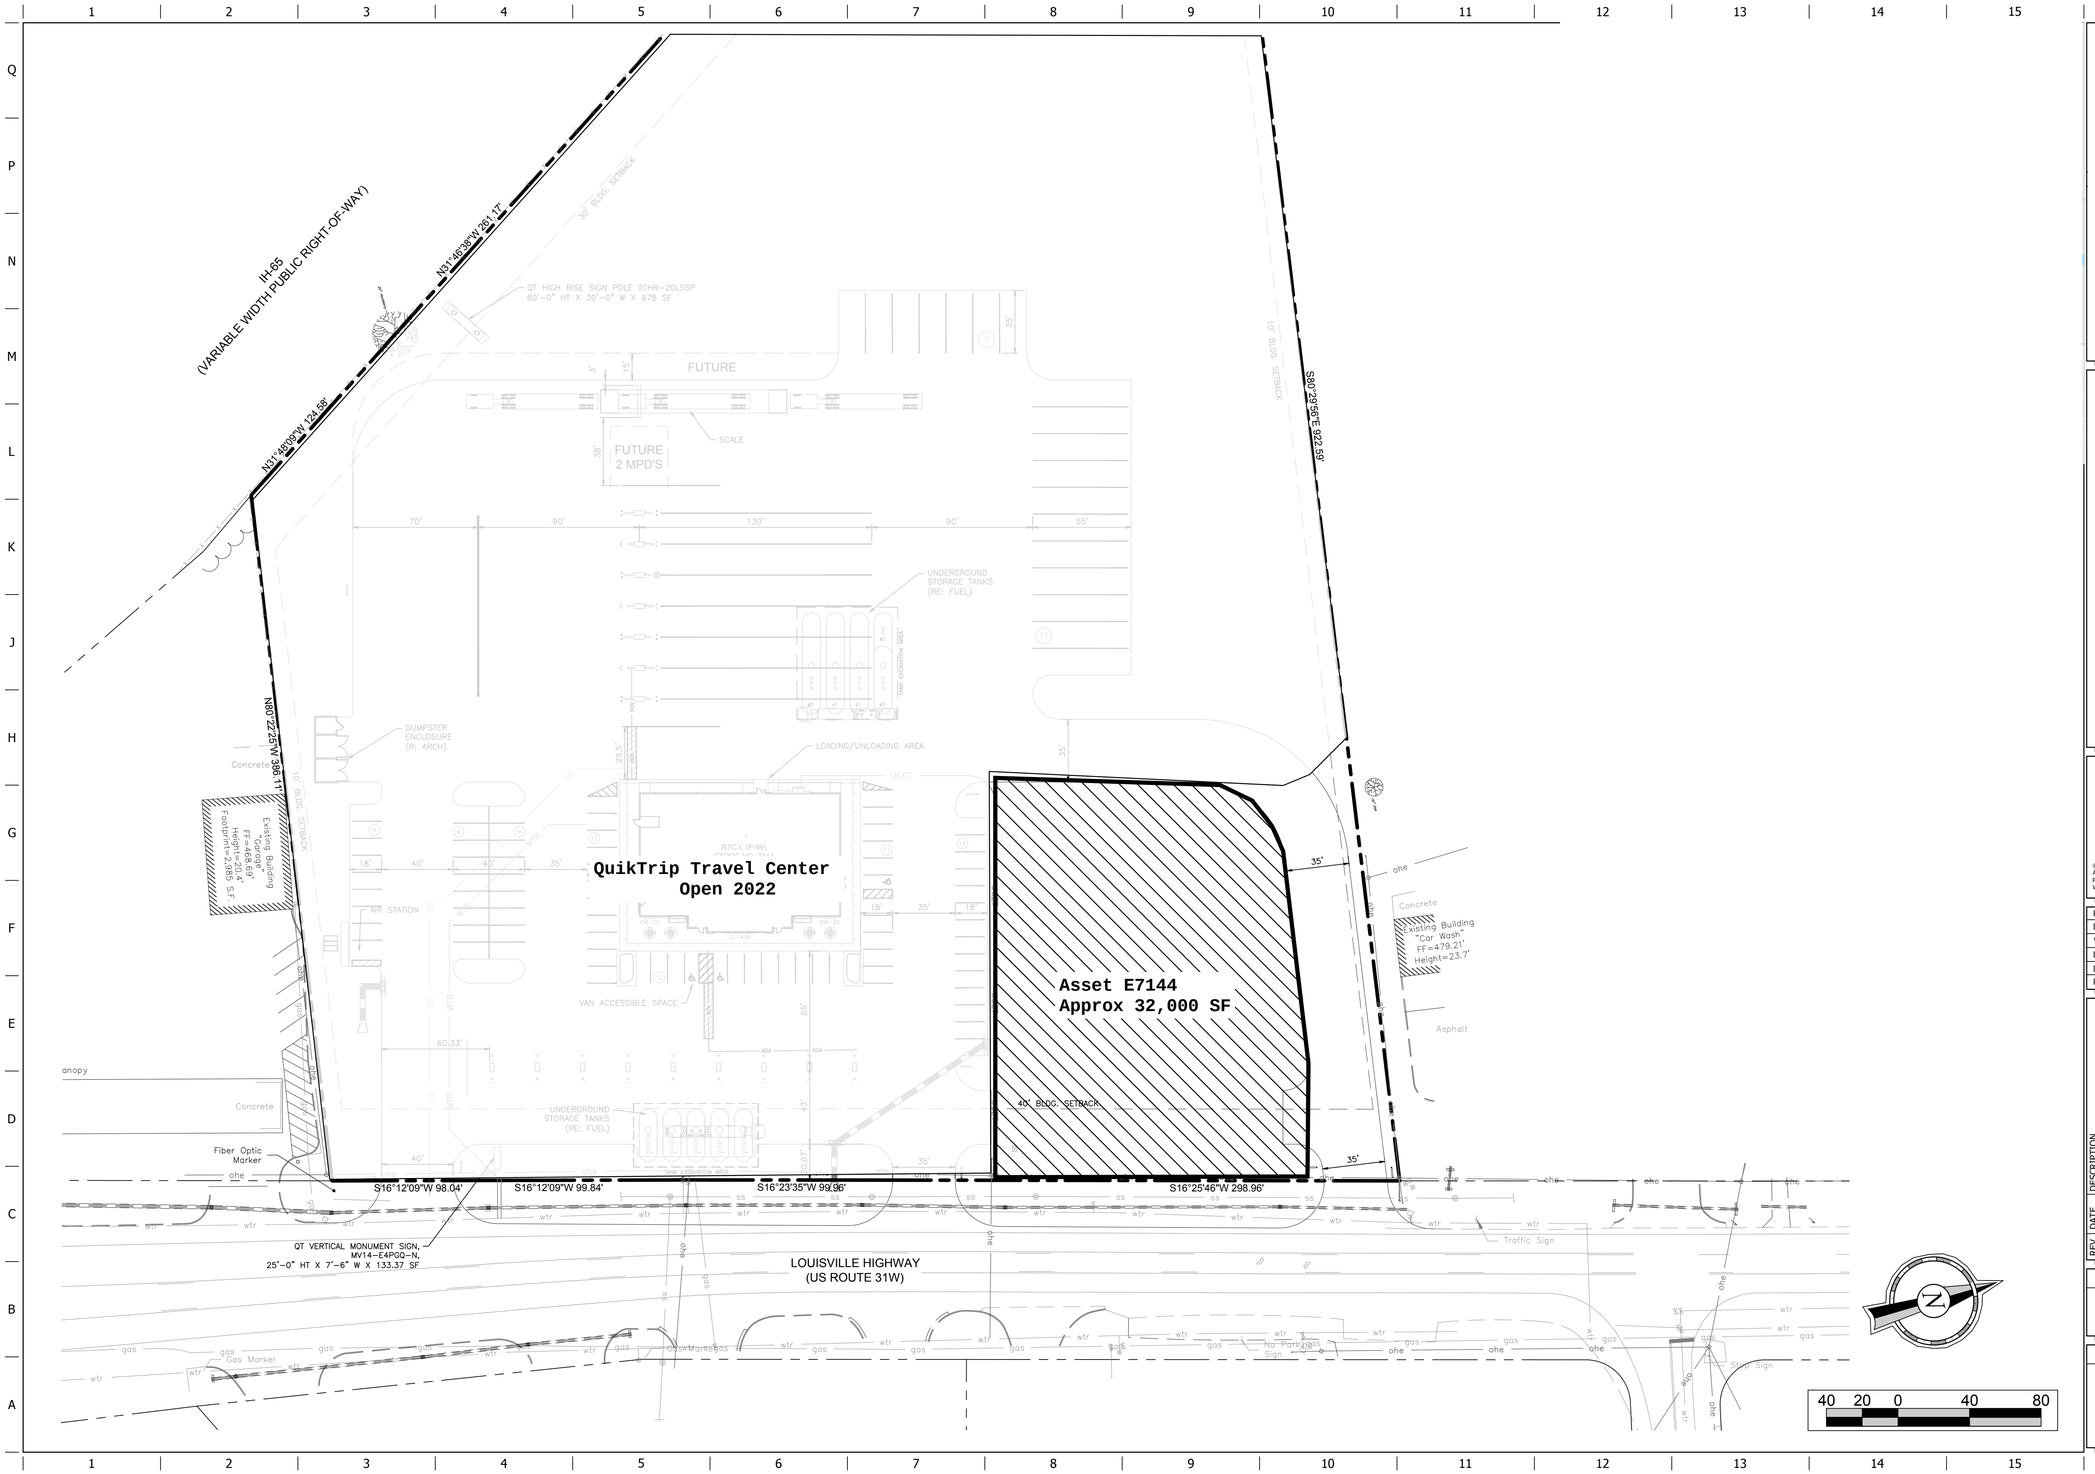

QuikTrip No. 7144

944 LOUISVILLE HIGHWAY
GOODLETTSVILLE, TENNESSEE

© COPYRIGHT QUIKTRIP CORPORATION 2011
ANY UNAUTHORIZED USE, REPRODUCTION,
PUBLICATION, DISTRIBUTION, OR SALE IN
WHOLE OR IN PART, IS STRICTLY FORBIDDEN.

PROTOTYPE: P-99 (08/01/19)
DIVISION: TULSA
VERSION: 001
DESIGNED BY: M.A.R.
DRAWN BY: M.A.R.
REVIEWED BY: M.H.

REV	DATE	DESCRIPTION

ORIGINAL ISSUE DATE:

SHEET TITLE:
CDP SITE PLAN

SHEET NUMBER:
3