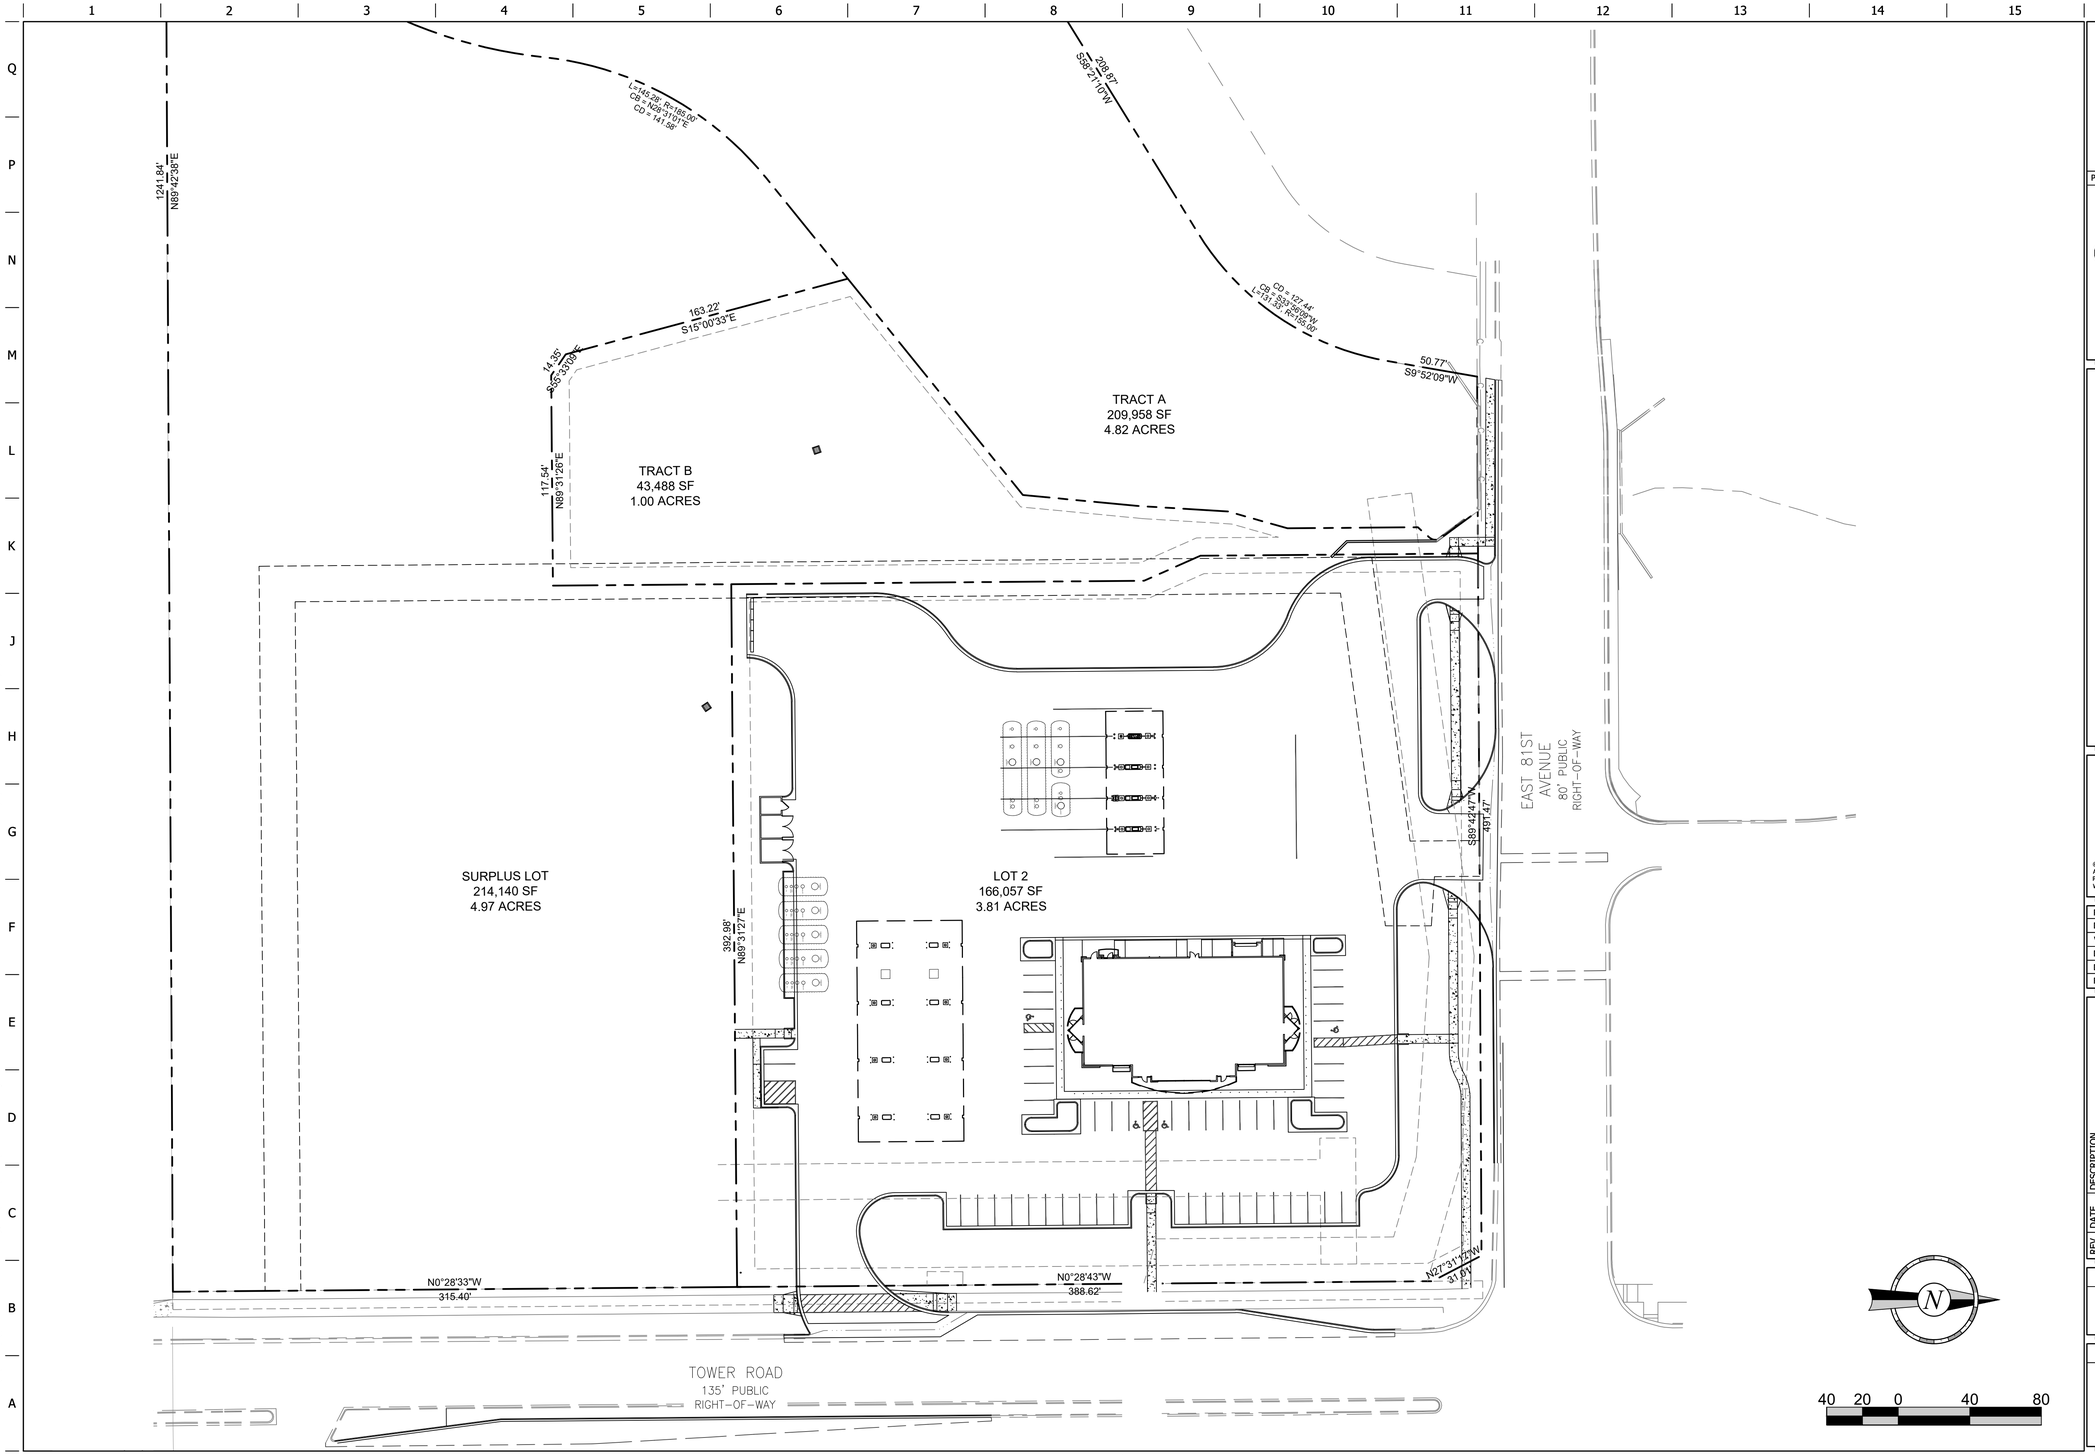

PROJECT NO.: QKT004207

Galloway

5500 Greenwood Plaza Blvd., Ste 200
Greenwood Village, CO 80111
303.770.8884
GallowayUS.com

QuikTrip No. 4207

18400 E. 81st Ave.
COMMERCE CITY, CO 80022

© COPYRIGHT QUIKTRIP CORPORATION 2011
ANY UNAUTHORIZED USE, REPRODUCTION, PUBLICATION, DISTRIBUTION, OR SALE IN WHOLE OR IN PART, IS STRICTLY FORBIDDEN.

PROTOTYPE: P-107 (8/01/21)
DIVISION: 83
VERSION: 001
DESIGNED BY: ACJ
DRAWN BY: ACJ
REVIEWED BY: JRR

REV	DATE	DESCRIPTION

ORIGINAL ISSUE DATE: 12/04/2025

SHEET TITLE:
SITE PLAN

SHEET NUMBER:
C100

FILE LOCATION:H:\Q\Quiktrip\qkt004207--commerce city, co\CADD\3 CD\QKT4207_Civil.dwg TAB NAME:CLEAN CD Site - Overall USER:Jason_Clark SAVED:12/4/2025 1:56 PM PLOTTED:12/4/2025 2:18 PM